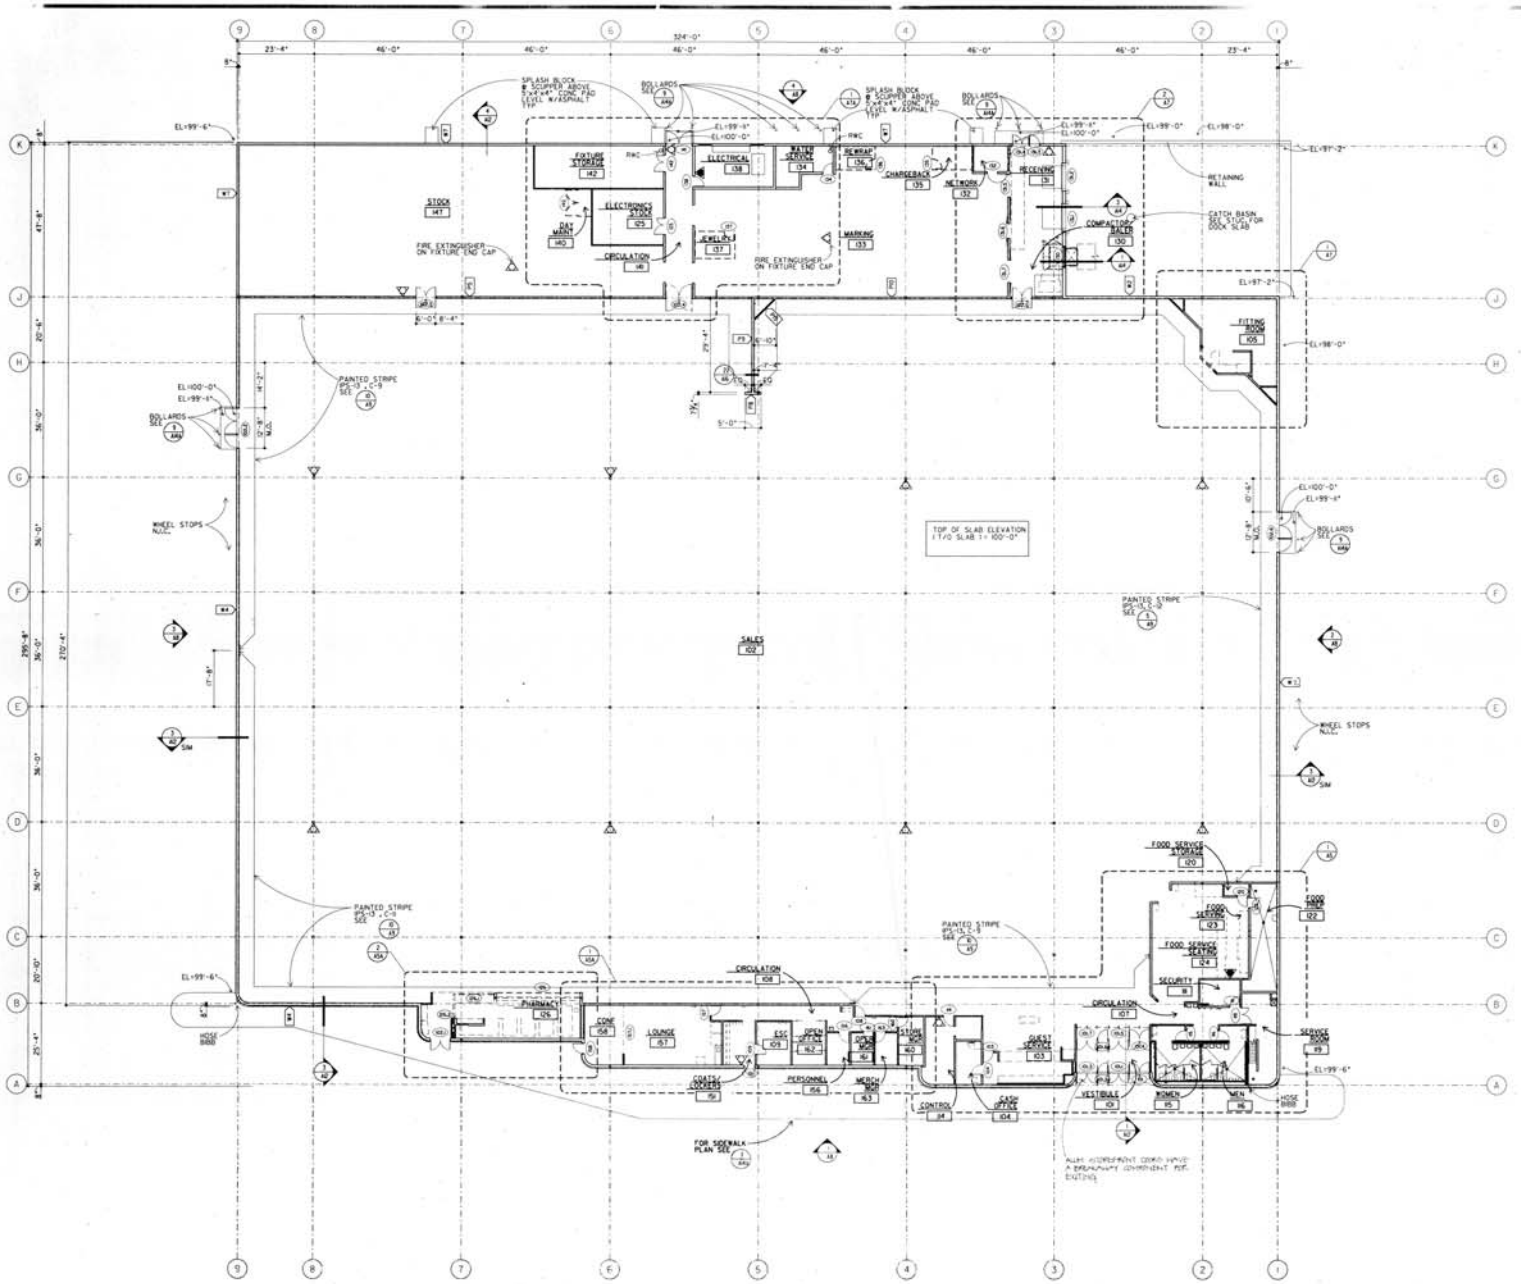


## GENERAL NOTES

A. FOR PARTITION TYPES & ROOM FINISH SCHEDULES, SEE SHT A10.

B. FOR FINISH OPENING SCHEDULES, SEE SHT A16.

C. FOR OWNER SUPPLIED MATERIAL AND EQUIPMENT SCHEDULE, SEE SHT A10.

D. DIMENSIONS ARE TO FINISH MATL & OPENING UNO, EXCLUSIVE OF CERAMIC WALL TILE

E. MASONRY OPENINGS, UNO ARE NOMINAL DIMENSIONS.

F. SEE SHEET A0 FOR SYMBOLS.

G. FOR TYPICAL CONNECTION OF INTERIOR PARTITIONS TO EXTERIOR WALLS SEE 4/A16 5/A16

H. ALL ANGLES ARE 45° OR MULTIPLES OF 45° UNLESS NOTED OTHERWISE

I. PLYWOOD BLOCKING IS INCLUDED IN PARTITION TYPES, SEE BLOCKING PLAN FOR SIZE OF WALL.

J. THICKNESS OF REAR WALL OF SALES VARIES ½" FROM SOFTLINES TO HARDLINES DUE TO PLYWOOD BLOCKING REQUIREMENTS. CONTRACTOR'S OPTION TO FURR OUT OR OFFSET STUDS TO ALIGN SALES FLOOR WALL SURFACE.

NORTH TRUE N

1 / A1 FLOOR PLAN

1/16" = 1'-0"

TARGET

SUPERIOR

FLOOR PLAN

A1